KEYNOTES:

1 EXISTING WALL / STRUCTURE - Protect during construction.
2 EXISTING PULPIT - Contractor to relocate.
3 TABLE - Provided by Owner.
4 PEW - Provided and installed by Owner.
5 EXISTING ALTAR TABLE - Contractor to relocate. Protect during construction.
6 ALTAR PLATFORM - See Detail XX/A540.
7 CHOIR CHAIR - Provided and installed by Owner.
8 EXISTING PIANO - Relocated by Owner.
9 ORGAN CONSOLE - Provided and installed by Owner.
10 UPGRADE WALL RATING ON EXISTING WALL - as indicated by plan. See Life Safety Plan for more information.

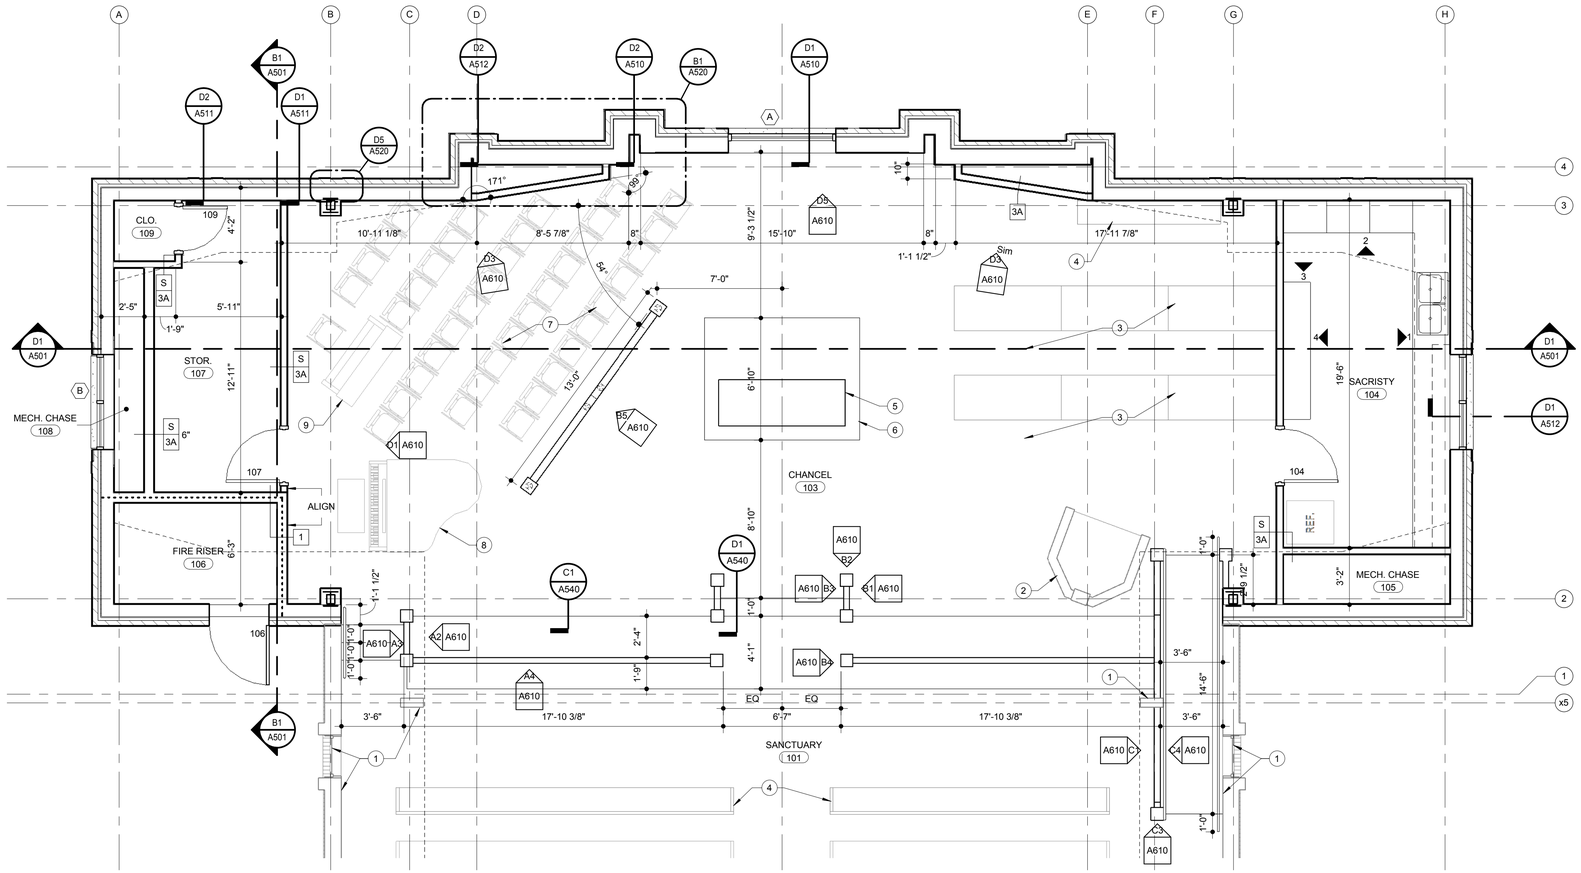

GENERAL NOTES

A. All metal stud walls are Type 3A, unless noted otherwise.

B. All 1 hour designated walls shall be Type 1. See sheet A201 for assembly.

C. Walls that carry the 2 hour designation shall be Type 2. See sheet A201 for assembly.

D. Dimensions are to face of stud, unless noted otherwise.

E. Sidewalk grade at doors will begin 1/2" below finish floor, and shall slope away from door at a 2% slope for the width of the door.

F. All dimensions to windows are to the rough opening.

G. At exterior walls, edge of slab equals outside face of stud.

LEGEND

S	SMOKE RESISTIVE PARTITION
	1 HR FIRE PARTITION
	2 HR FIRE PARTITION
	SPOT ELEVATION
#	WALL TYPE See Sheet A201
ALIGN	ALIGN FACE OF WALL with Wall or Column
FEC	FIRE EXTINGUISHER CABINET See Specifications
	MILLWORK ELEVATION TAG See Sheet A601
	WINDOW TAG See Sheet A202
	DOOR TAG See Door Schedule

N D1 / A110 ENLARGED PLAN at PLATFORM
1/4" = 1'-0"

© COPYRIGHT - 2010 Chapman Sisson Architects

NOT FOR CONSTRUCTION
This document is provided for reference only, and is not issued for construction purposes, project permitting, and/or regulatory review.

Chapman Sisson Architects
120 Holmes Avenue, Suite 116A
Huntsville, Alabama 35801
256.533.1861 fax 256.533.6422

A SANCTUARY EXPANSION
MESSIAH LUTHERAN CHURCH

7740 Highway 72W
Huntsville, AL 35758

Date:
January 25, 2011

Revision:

No.	Description	Date

CSA Project No.
10011

Sheet Description
Enlarged Plans

Sheet No.
A110

C:\Local Revit Files\10011_Messiah Lutheran-CENTRAL_srambo.rvt
1/25/2011 2:59:02 PM